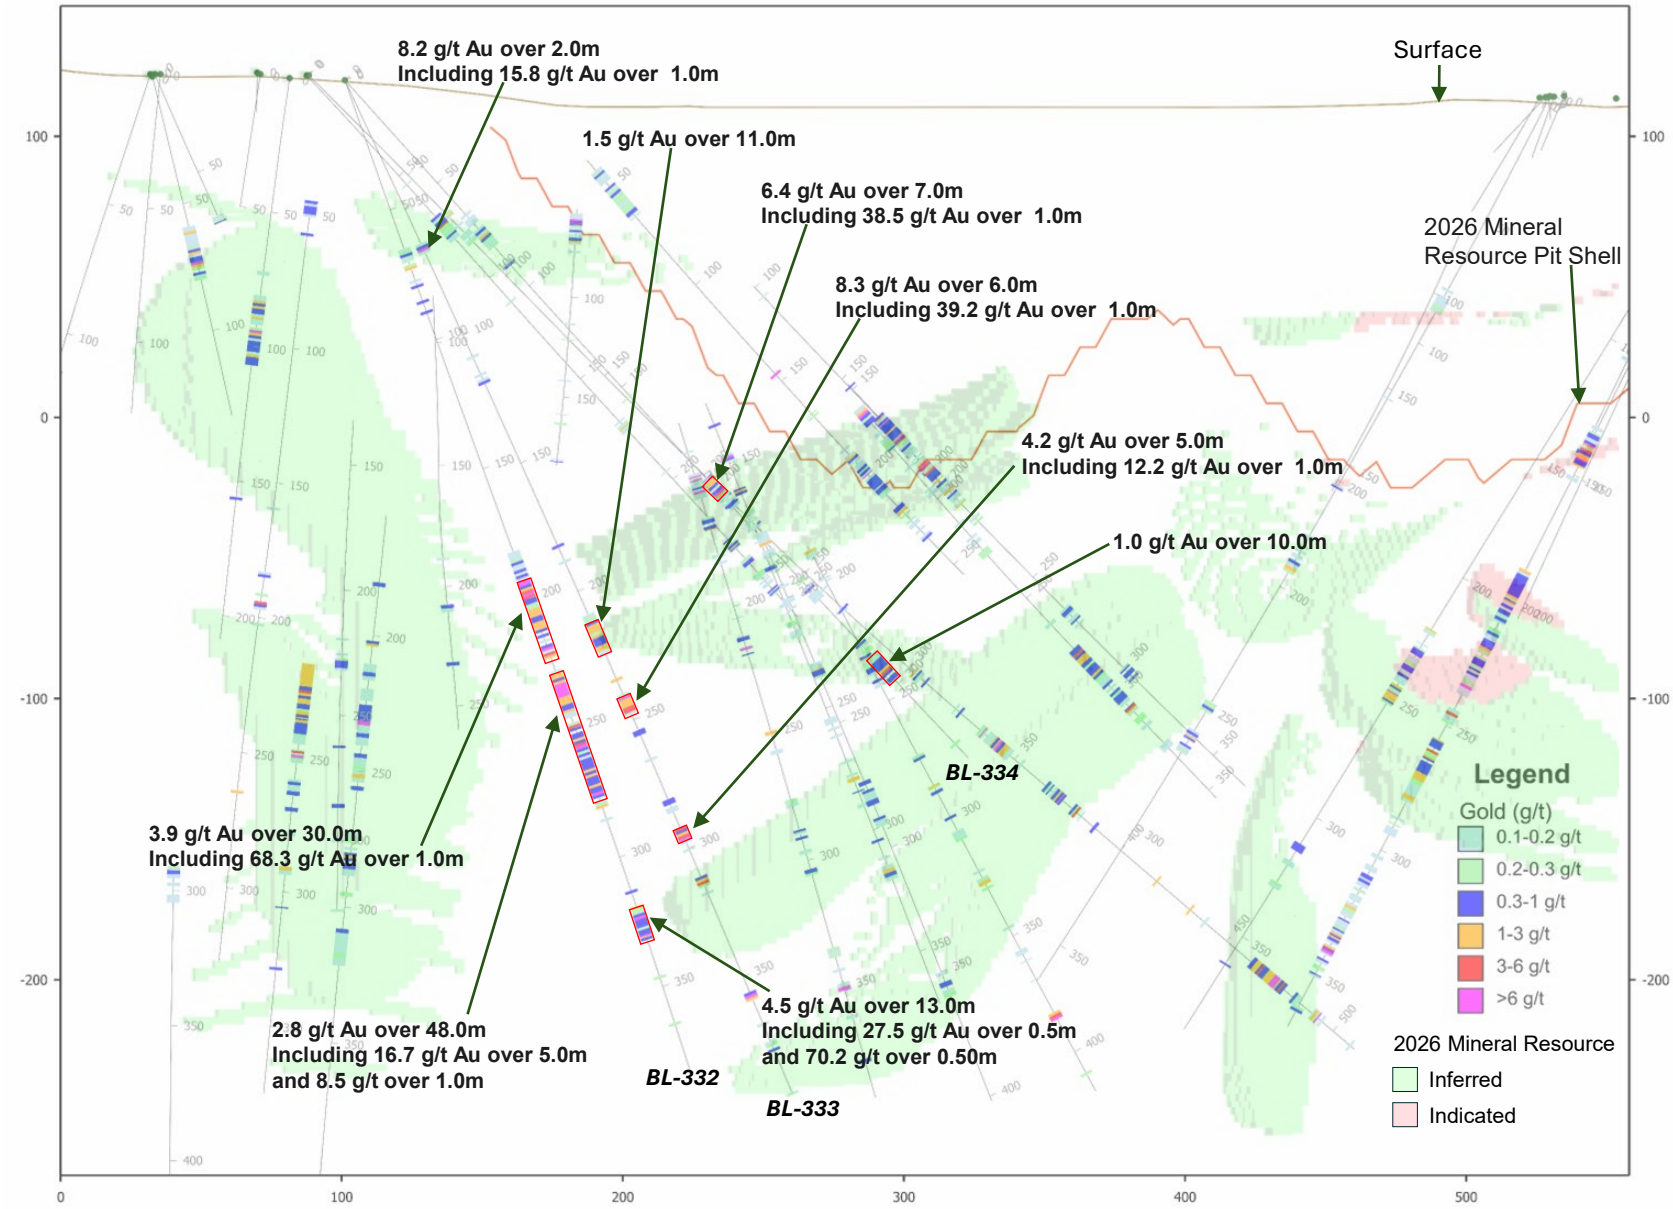OBLIQUE SECTION 1: 100m WIDTH; LOOKING NORTH